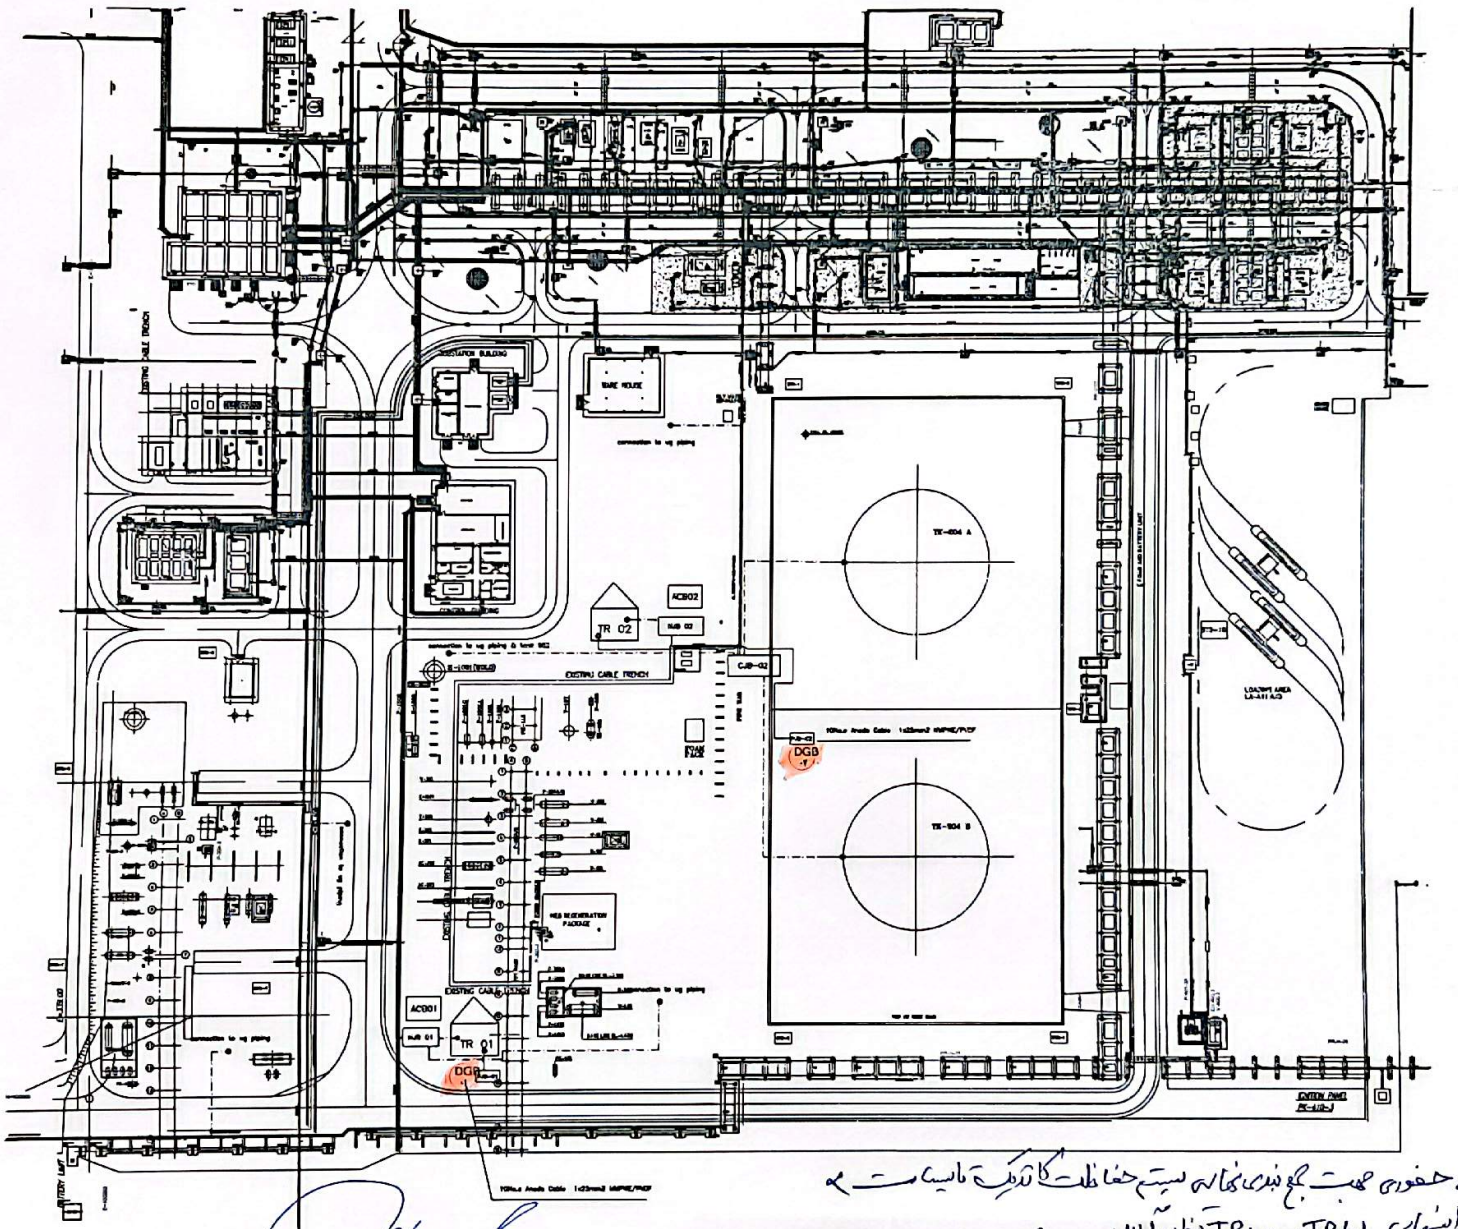

REFERENCE DRAWING	DWG. NO.

LEGEND

TR	TRANSFORMER RECTIFIER
PJB	POSITIVE JUNCTION BOX
NJB	NEGATIVE JUNCTION BOX
CJB	CATHODIC JUNCTION BOX
BTB	Bonding & Test Box
ACB	AC BOX
	CAD WELD CONNECTION
	POSITIVE CABLE
	NEGATIVE CABLE
DGB	DEEP WELL REFERENCE BED

top plan

REV.	ISSUE DATE	DESCRIPTION	DESIGN	CHKD. BY	APPR. BY
A0	06.09.2020	ISSUE FOR COMMENT			

PROJECT : DEVELOPMENT OF 2ND PHASE OF SARAJEH GAS FIELD

consultant: IPAC

client: Iranian Gas Engineering and Development Company (IGEDC)

contractor: PETROTECHNIK INTERNATIONAL COMPANY

Vendor:

TITLE : Cathodic Protection System layout for phase 1&2 existing Sarajeh Gas Field-extra work

SCALE : as shown | OWNED PROJECT NO.: | DRAWING NO.: 791432-DB-CP-LY-002 | REV. A0

SHEET : OF 12 | PROJECT NO.:

به تعالی

با توجه به جلسه حضوری جهت جمع بندی نهایی سیستم حفاظت کاتدیک تاسیسات ←
جانمایی مرتبط با ترانسهای TR101 و TR102 نهایی گردید.
همچنین با توجه به هماهنگی با امور آب منطقه ای چاههای حفاظت کاتدیک DGB01 و ←
DGB-02 نهایی گردید. مقرر گردید تا قبل از تاریخ ۱۴۰۵/۰۶/۱۹ نسبت به عقد قرارداد پیمانکار حفر چاه اقدامات لازم صورت پذیرد. ←

هاشمی پیاسری
بازرس فنی - حفاظت کاتدیک تاسیسات